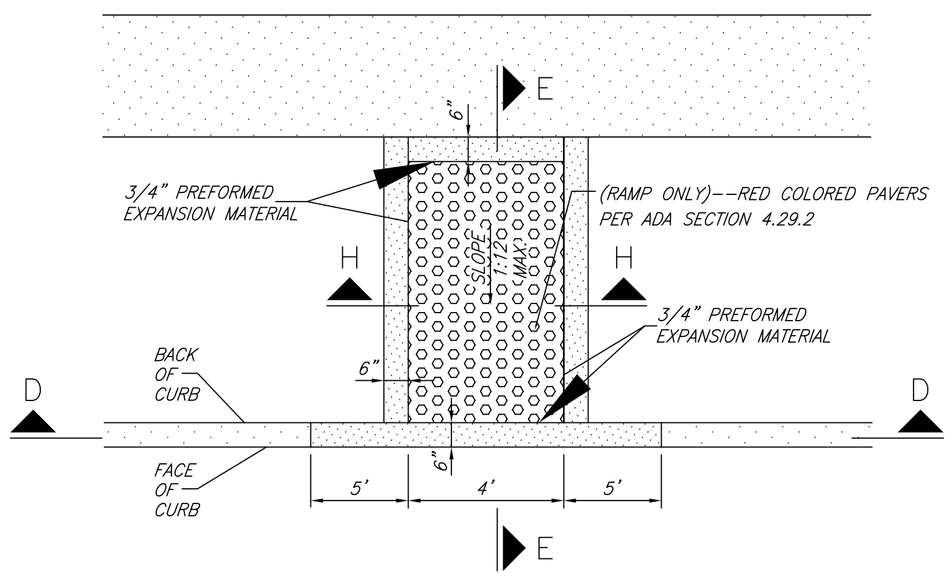

BARRIER FREE RAMP @ STRAIGHT CURB

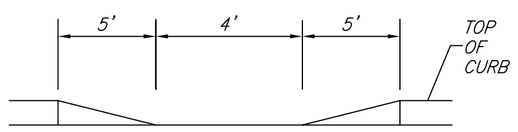

SECTION D–D

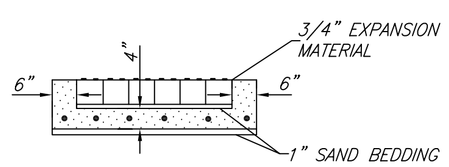

SECTION H–H

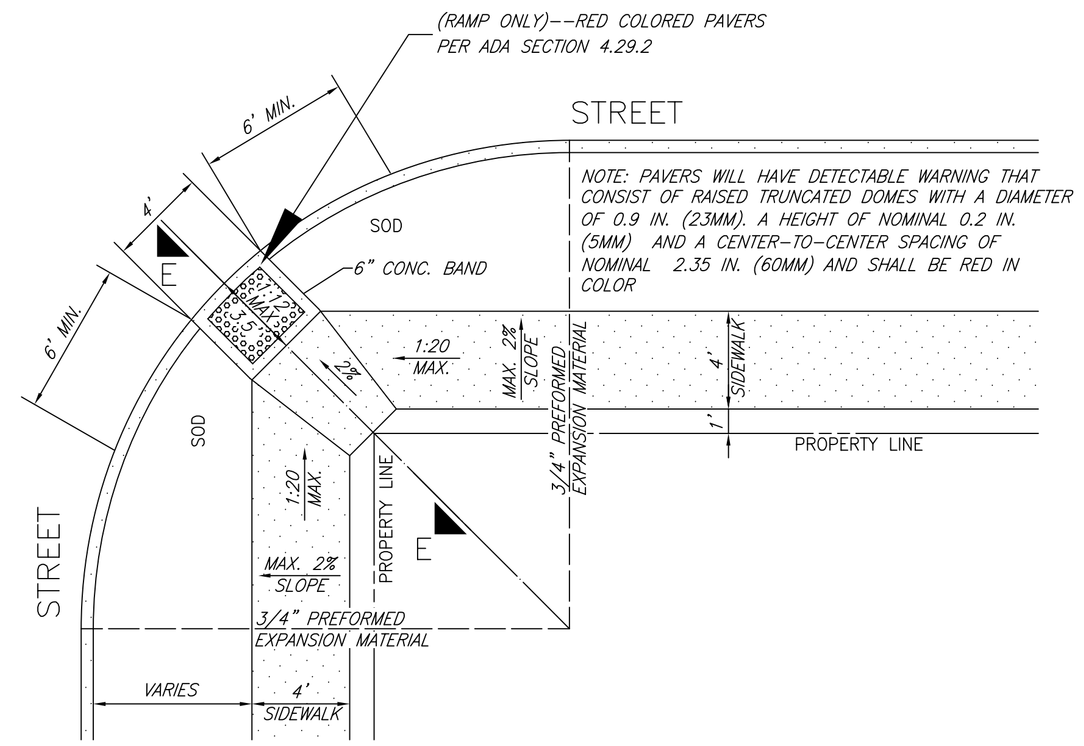

RAMP FOR 4 FEET SIDEWALK AWAY FROM CURB

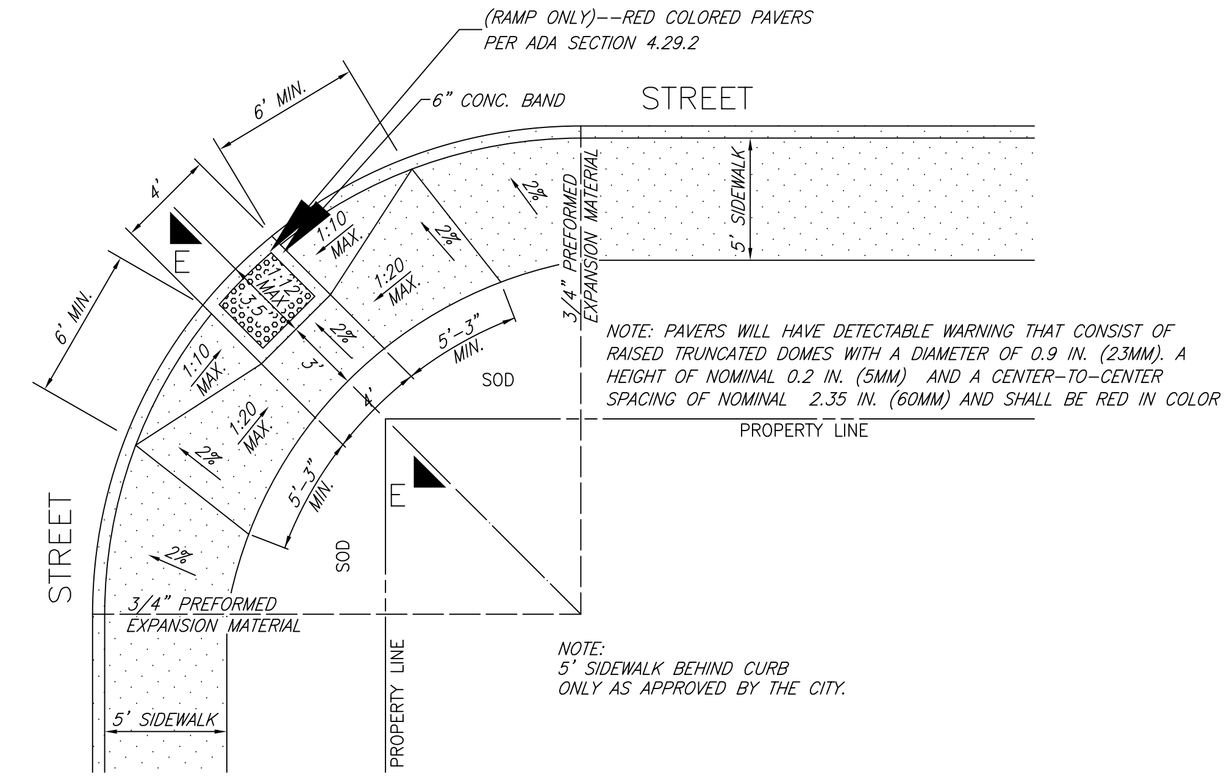

RAMP FOR 5 FEET SIDEWALK NEXT TO CURB

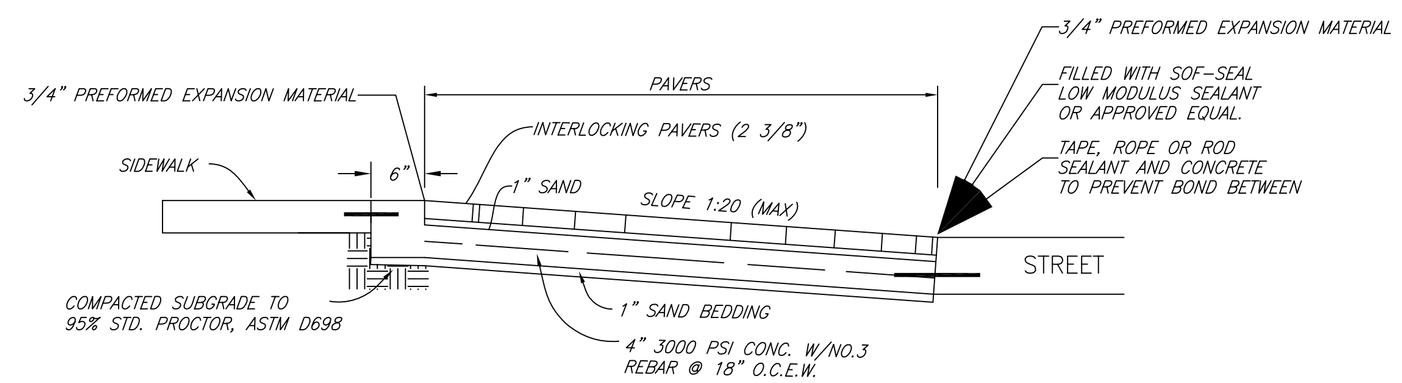

SECTION E–E

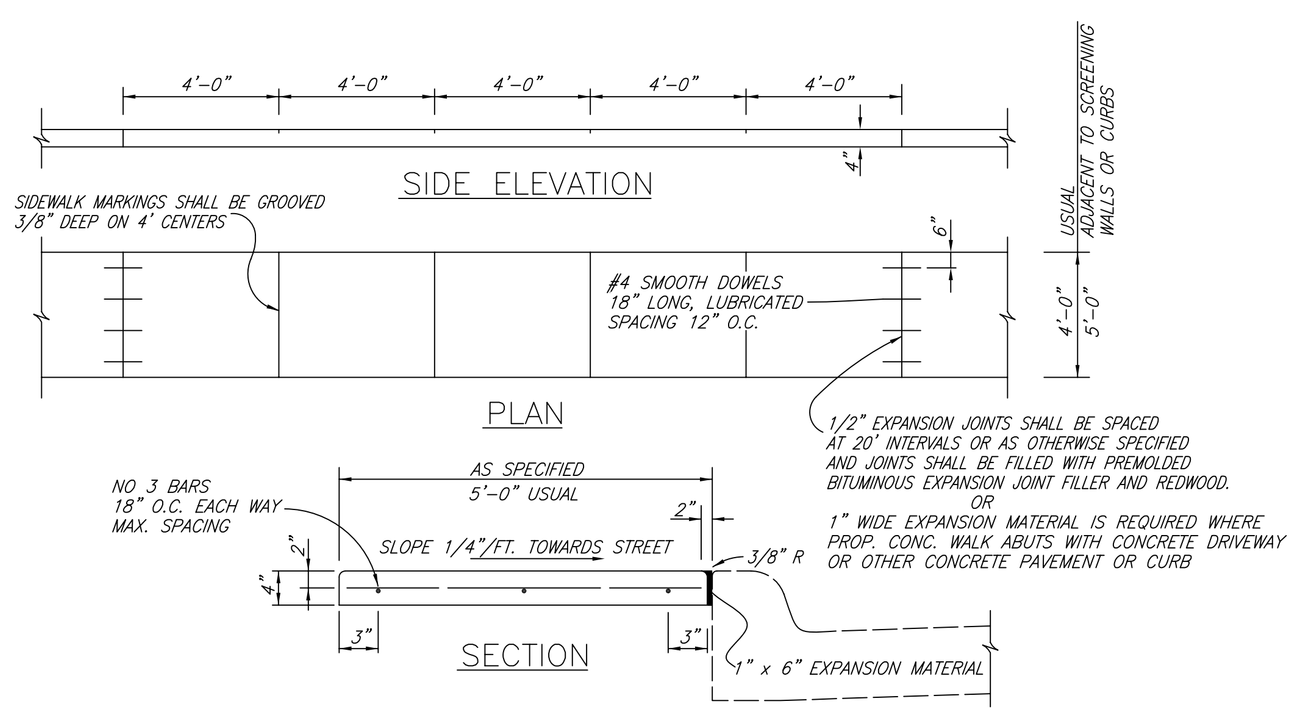

REINFORCED CONCRETE SIDEWALK

NO.	REVISION	BY	DATE

CITY OF WYLIE, TEXAS

STANDARD CONSTRUCTION DETAILS

PAVING / SIDEWALKS

DATE: APRIL, 2005

SHEET STD–08_R